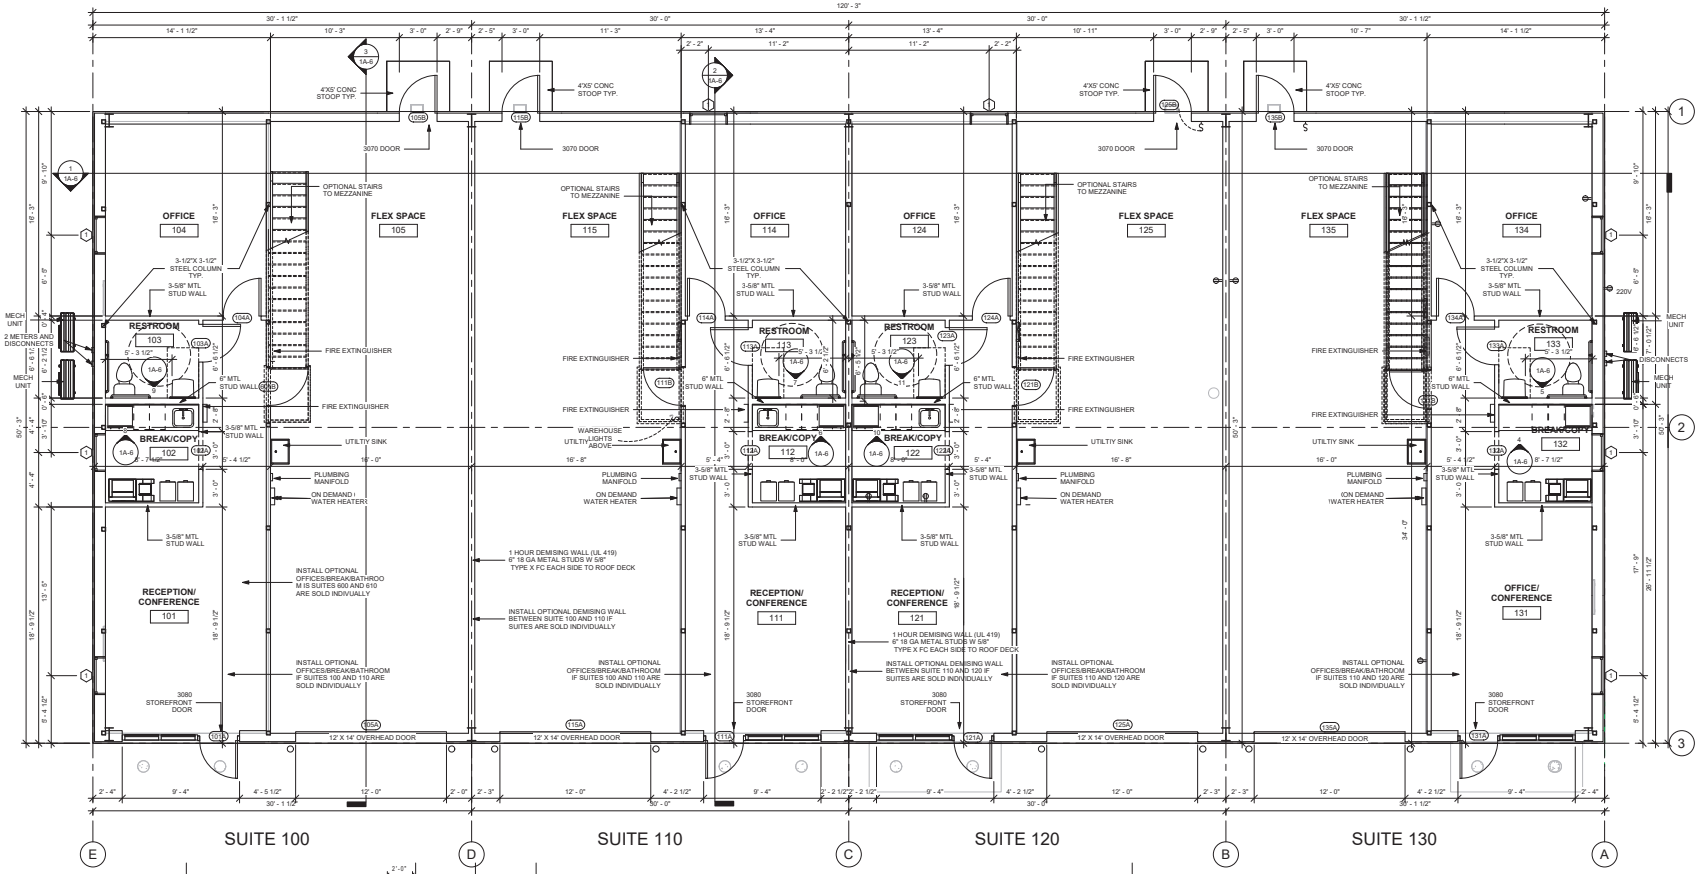

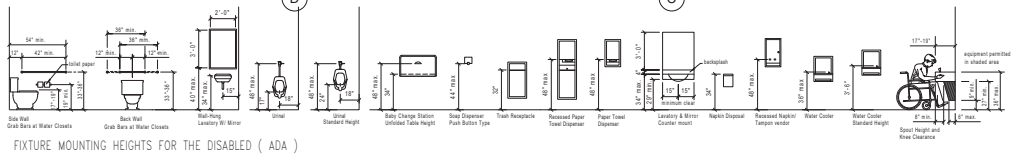

FIXTURE MOUNTING HEIGHTS FOR THE DISABLED (ADA)

NOTE:
1 - ALL INTERIOR DOORS TO BE 36"x84"
2- CONSTRUCTION TYPE IIB (2015 IBC)
3 - ALL DOOR HARDWARE TO BE ACCESSIBLE COMPLIANT
4- ALL PLUMBING FIXTURES TO BE ACCESSIBLE COMPLIANT
5 - ALL DOOR DOORS TO FITTED WITH LEVER HANDLES THAT MEET ACCESSIBILITY REQUIREMENTS.
6-GC TO INSTALL SOAP DISPENSER AND PAPER TOWEL DISPENSER IN RESTROOM TO MEET ADA REQUIREMENTS

workspace USA

No.	Description	Date

WORKSPACE USA

PHASE 3

BUILDING 1
FLOOR PLAN

Project number	2025-05
Date	04-20-2025
Drawn by	JS
Checked by	JS

1A-1

Scale 1/4" = 1'-0"

PM 5/ 15, 5 2025/07